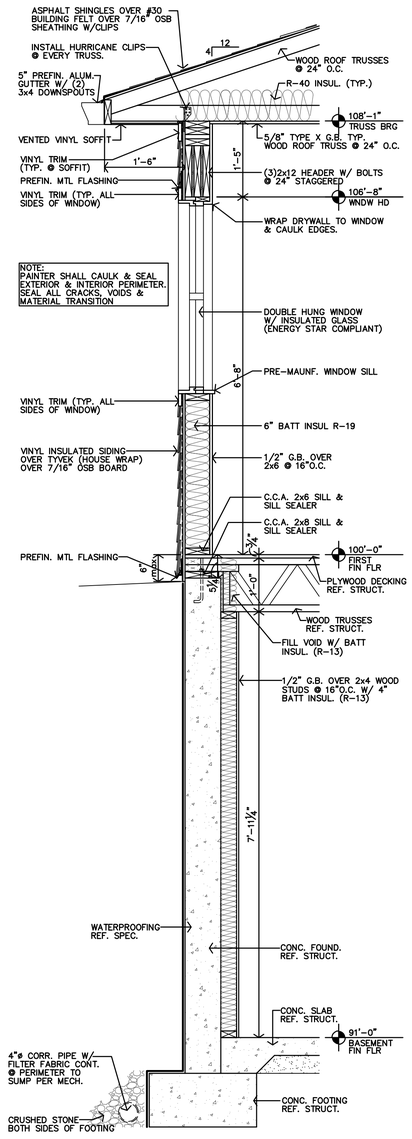

B **WALL SECTION**
3/4"=1'-0"

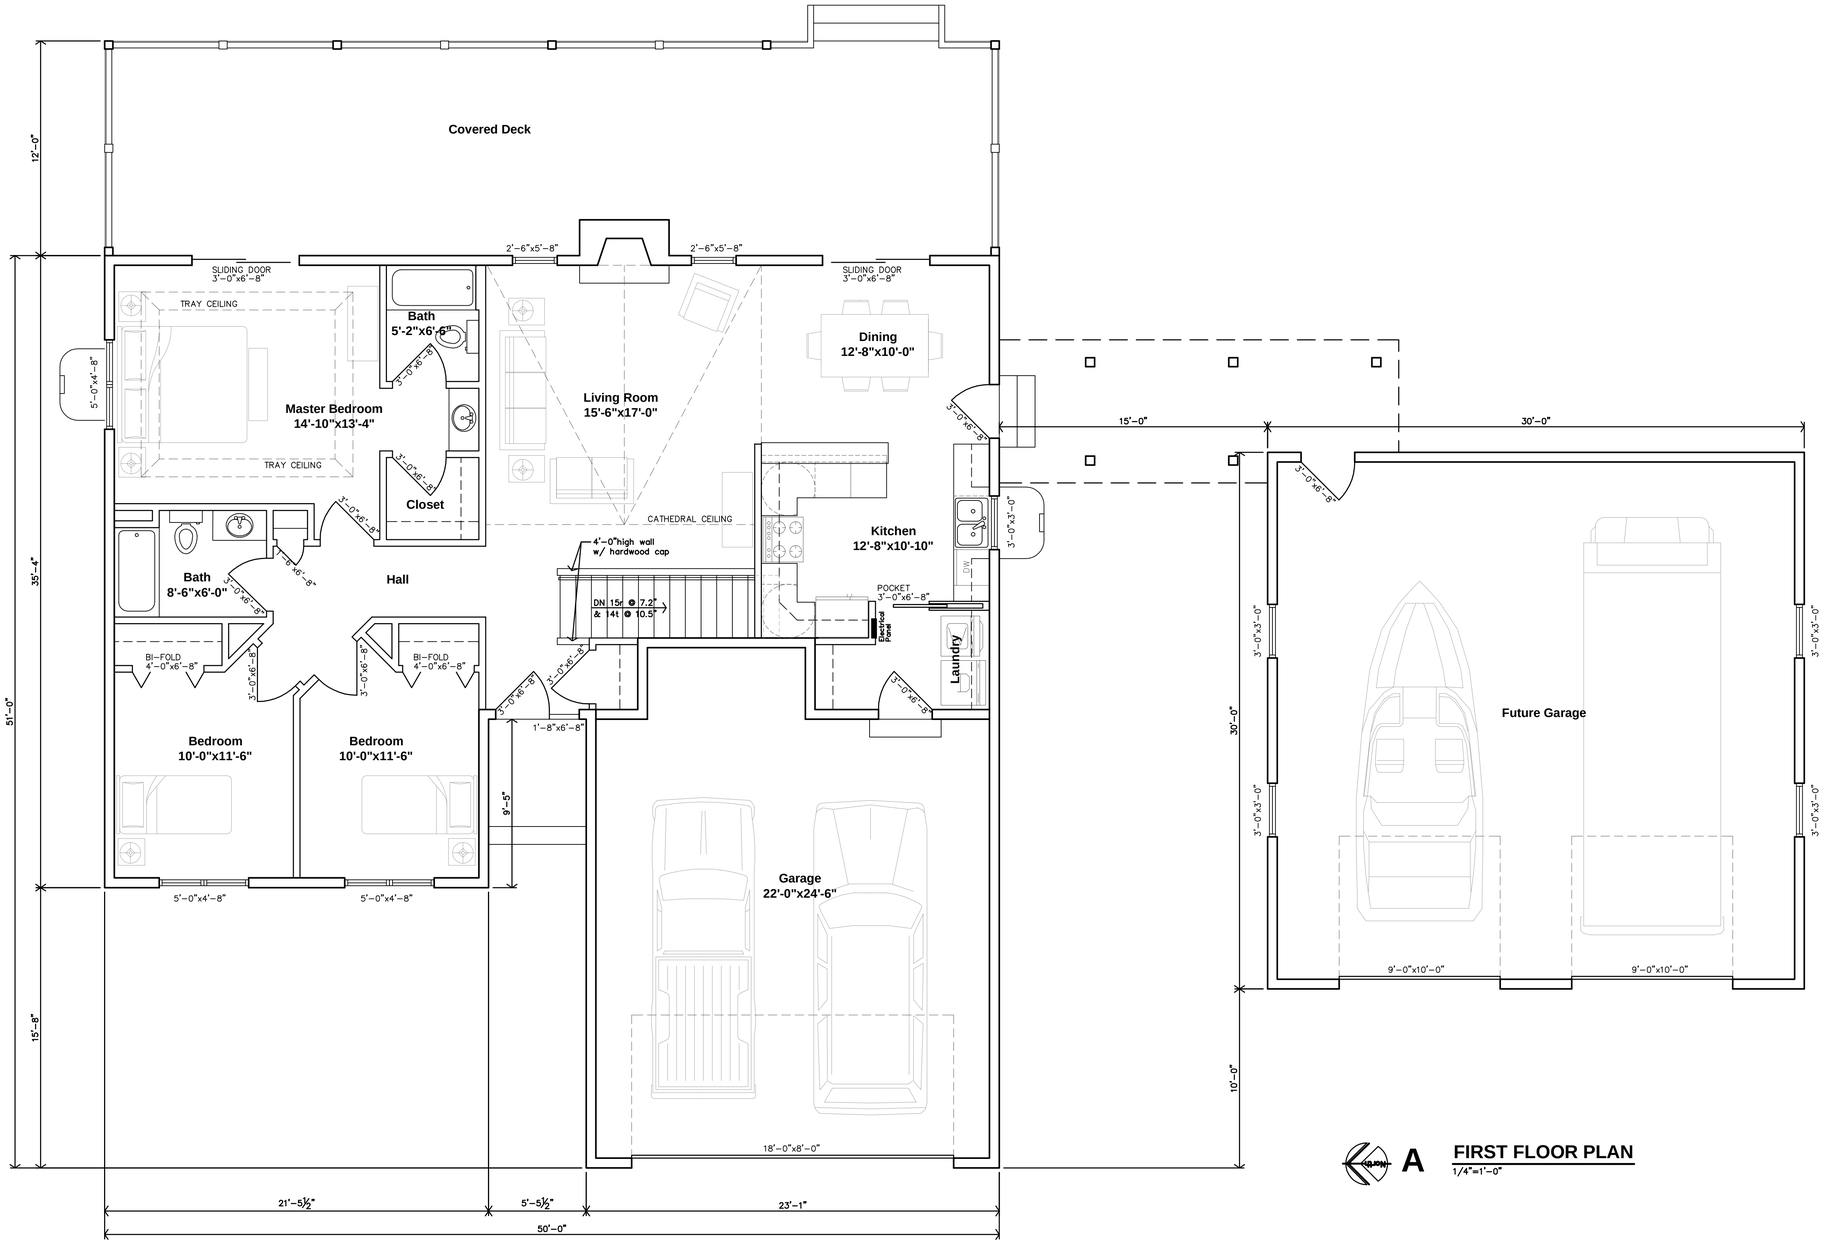

A **FIRST FLOOR PLAN**
1/4"=1'-0"

JONES GILLAM RENZ
Architects Planners Designers
730 N. Ninth, P.O. Box 2928, Salina, KS 67402
(785) 827.0386 - (785) 827.0392 Fax
jgr@.jgrarchitects.com

BRIAN ROSE RESIDENCE

NEW HOUSE

SALINA, KANSAS

PRELIMINARY DRAWING
NOT FOR CONSTRUCTION

REVISED:	7-25-2011
DATE:	5-5-2011
JOB:	10-2398
SHEET:	A1

COPYRIGHTED©