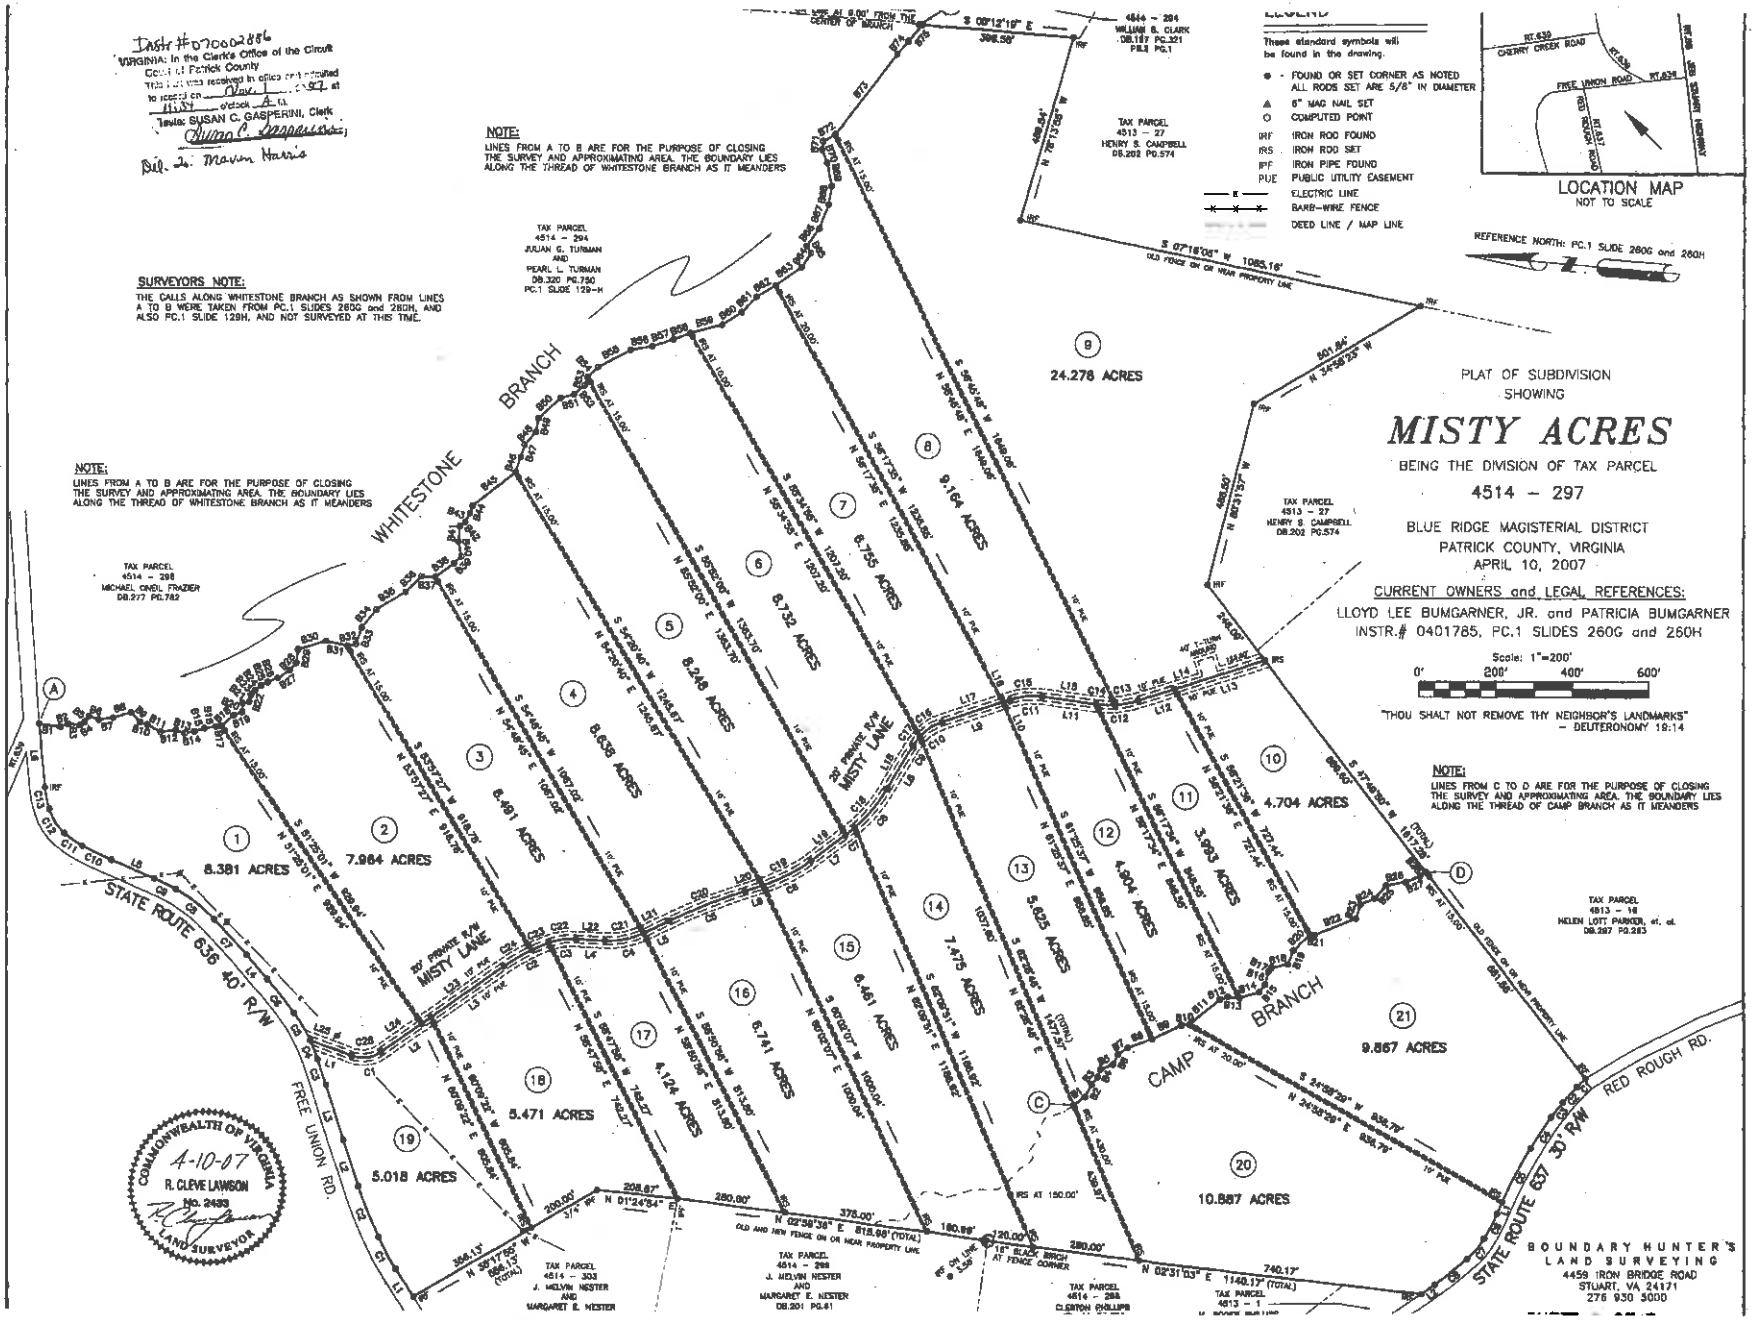
Dash #070002886
VIRGINIA: In the Clerk's Office of the Circuit
Court of Patrick County
This deed was received in office and admitted
to record on Nov 1 2007 at
11:54 o'clock A.M.
Teste: SUSAN C. GASPERINI, Clerk
By: Deputy Clerk
Bill to: Marvin Harris
NOTE:
LINES FROM A TO B ARE FOR THE PURPOSE OF CLOSING THE SURVEY AND APPROXIMATING AREA. THE BOUNDARY LIES ALONG THE THREAD OF WHITESTONE BRANCH AS IT MEANDERS
SURVEYORS NOTE:
THE CALLS ALONG WHITESTONE BRANCH AS SHOWN FROM LINES A TO B WERE TAKEN FROM PC.1 SLIDES 260G and 260H, AND ALSO PC.1 SLIDE 129H, AND NOT SURVEYED AT THIS TIME.
NOTE:
LINES FROM A TO B ARE FOR THE PURPOSE OF CLOSING THE SURVEY AND APPROXIMATING AREA. THE BOUNDARY LIES ALONG THE THREAD OF WHITESTONE BRANCH AS IT MEANDERS
LEGEND
These standard symbols will be found in the drawing.
● - FOUND OR SET CORNER AS NOTED ALL RODS SET ARE 5/8" IN DIAMETER
▲ 6" MAG NAIL SET
○ COMPUTED POINT
IRF IRON ROD FOUND
IRS IRON ROD SET
IPF IRON PIPE FOUND
PUE PUBLIC UTILITY EASEMENT
E ELECTRIC LINE
BARB-WIRE FENCE
DEED LINE / MAP LINE
LOCATION MAP
NOT TO SCALE
REFERENCE NORTH: PC.1 SLIDE 260G and 260H
PLAT OF SUBDIVISION
SHOWING
MISTY ACRES
BEING THE DIVISION OF TAX PARCEL
4514 – 297
BLUE RIDGE MAGISTERIAL DISTRICT
PATRICK COUNTY, VIRGINIA
APRIL 10, 2007
CURRENT OWNERS and LEGAL REFERENCES:
LLOYD LEE BUMGARNER, JR. and PATRICIA BUMGARNER
INSTR.# 0401785, PC.1 SLIDES 260G and 260H
Scale: 1"=200'
0' 200' 400' 600'
"THOU SHALT NOT REMOVE THY NEIGHBOR'S LANDMARKS" – DEUTERONOMY 19:14
NOTE:
LINES FROM C TO D ARE FOR THE PURPOSE OF CLOSING THE SURVEY AND APPROXIMATING AREA. THE BOUNDARY LIES ALONG THE THREAD OF CAMP BRANCH AS IT MEANDERS
TAX PARCEL 4514 – 294 WILLIAM R. CLARK DB.187 PG.321 PLS PG.1
TAX PARCEL 4513 – 27 HENRY S. CAMPBELL DB.202 PG.574
TAX PARCEL 4514 – 294 JULIAN G. TURMAN AND PEARL L. TURMAN DB.320 PG.750 PC.1 SLIDE 129–H
TAX PARCEL 4514 – 298 MICHAEL ONEIL FRAZIER DB.977 PG.782
TAX PARCEL 4514 – 303 J. MELVIN NESTER AND MARGARET E. NESTER
TAX PARCEL 4514 – 298 J. MELVIN NESTER AND MARGARET E. NESTER DB.201 PG.61
TAX PARCEL 4514 – 288 CLINTON PHILLIPS
TAX PARCEL 4513 – 1
TAX PARCEL 4513 – 14 HELEN LOTT PARKER, et. al. DB.287 PG.283
WHITESTONE BRANCH
CAMP BRANCH
STATE ROUTE 636 40' R/W
FREE UNION RD.
STATE ROUTE 637 30' R/W
RED ROUGH RD.
20' PRIVATE R/W MISTY LANE
1 8.381 ACRES
2 7.984 ACRES
3 8.491 ACRES
4 8.638 ACRES
5 8.248 ACRES
6 8.732 ACRES
7 8.755 ACRES
8 9.164 ACRES
9 24.278 ACRES
10 4.704 ACRES
11 3.993 ACRES
12 4.804 ACRES
13 5.625 ACRES
14 7.475 ACRES
15 6.461 ACRES
16 6.741 ACRES
17 4.124 ACRES
18 5.471 ACRES
19 5.018 ACRES
20 10.887 ACRES
21 9.867 ACRES
COMMONWEALTH OF VIRGINIA
4-10-07
R. CLEVE LAWSON
No. 2493
LAND SURVEYOR
BOUNDARY HUNTER'S LAND SURVEYING
4459 IRON BRIDGE ROAD
STUART, VA 24171
276 930 3000

327 D