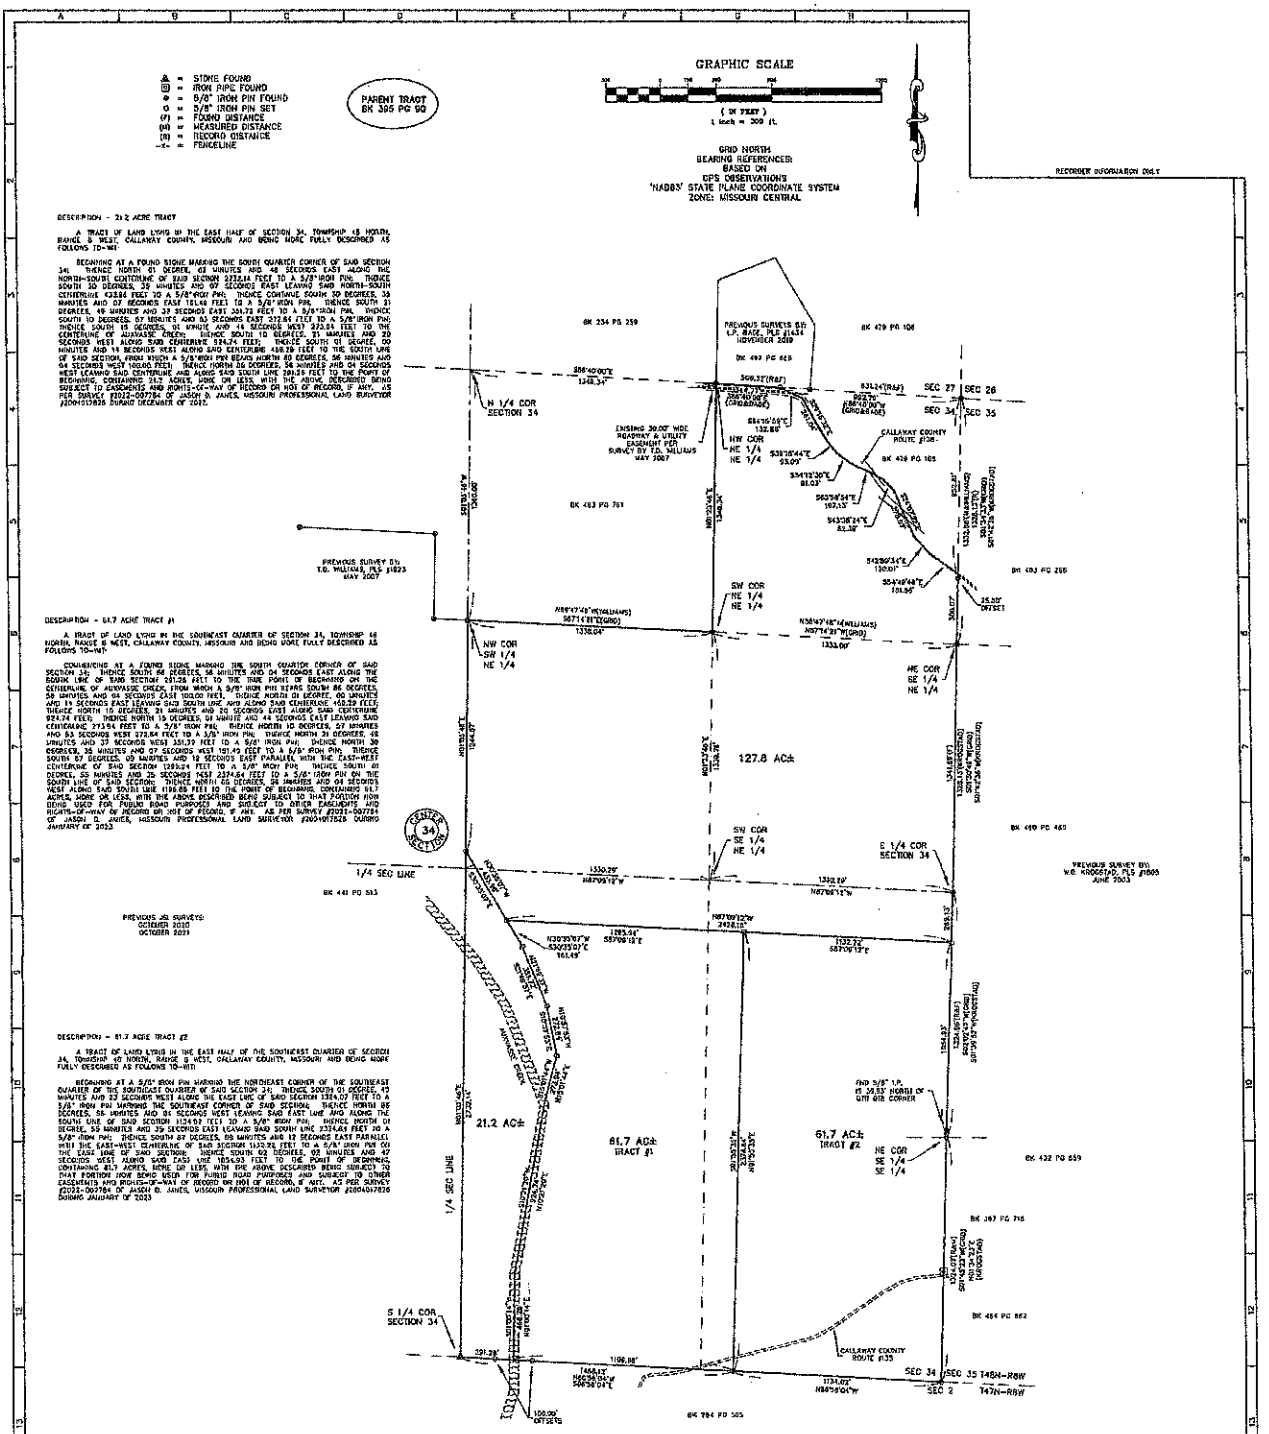

JANES SURVEYING INC.
222 D. MAIN • P.O. BOX 148
FULTON, MO. 65251
PHONE 573-642-7480 • FAX 573-642-3533
WWW.JANESSURVEYING.COM
JANES SURVEYING, INC.
MISSOURI STATE CERTIFICATE OF AUTHORITY #2002045
RENEWAL 12-31-23

A TRACT OF LAND LYING IN THE EAST HALF OF SECTION 34, TOWNSHIP 48 NORTH, RANGE 8 WEST, CALLAWAY COUNTY, MISSOURI.

BOUNDARY SURVEY
(AS MADE FOR JERRY AUSTIN)

JASON D. JAMES
NUMBER LS-2004017828
LICENSE RENEWAL 12-31-24

JASON D. JAMES, SURVEYOR
MO. PLS- 2004017828
JSS PROJECT NO.
2022-007784
FIELD BOOK NO. 101
FIELD: JASE
DRAWN: BRIAN
CHECKED: TYLER
REVISED: 1/6/23
REVISED: